


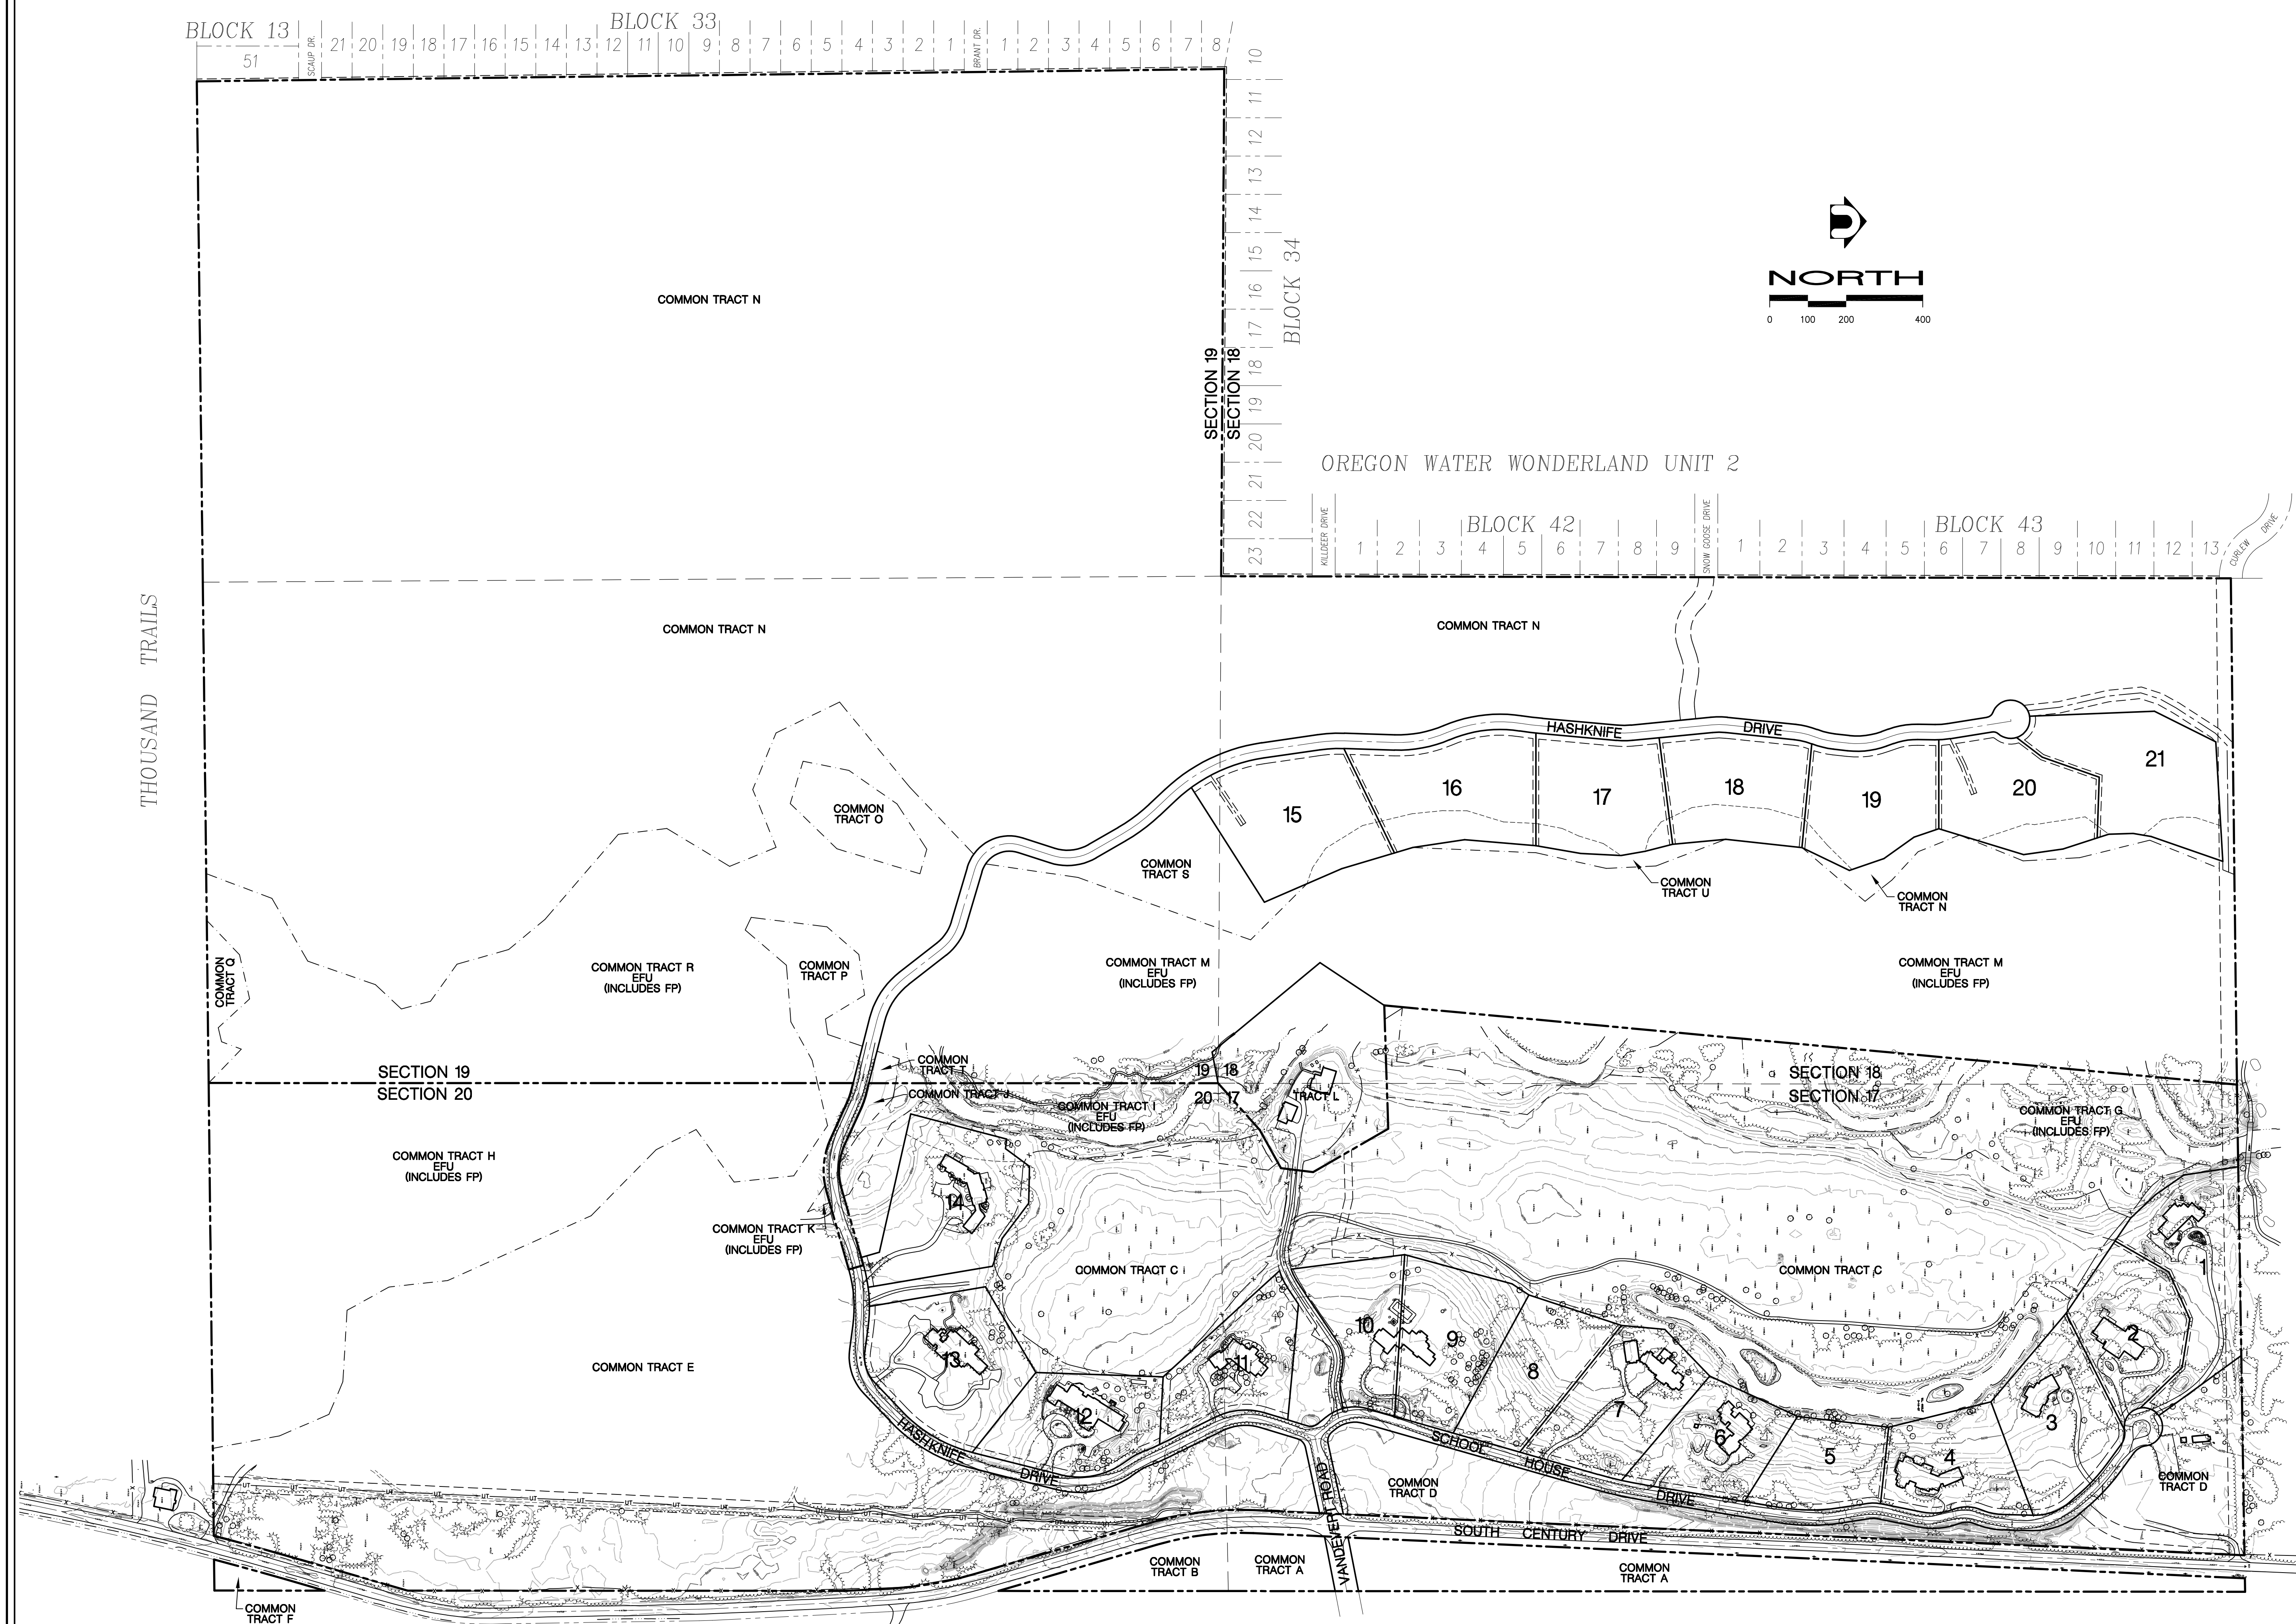

VANDEVERT RANCH

LOCATED IN THE W 1/2 SW 1/4 SEC. 17, E 1/2 SE 1/4 SEC. 18,  
NE 1/4 SEC. 19, AND W 1/2 SW 1/4 SEC. 20, T.20S., R.11E., W.M  
DESCHUTES COUNTY, OREGON



**DAVID EVANS  
AND ASSOCIATES INC.**  
320 SW Upper Terrace Drive, Suite 200  
Bend, Oregon 97701 (541) 389-7614

|           |                         |
|-----------|-------------------------|
| DESIGN    | CHECKED                 |
| DRAWN     | JHL                     |
| DATE      | 04/22/07                |
| SCALE     | T = 200'                |
| FILE      | SVST2-VAR4-000002-2.dwg |
| REVISIONS |                         |

SHEET 1 OF 1